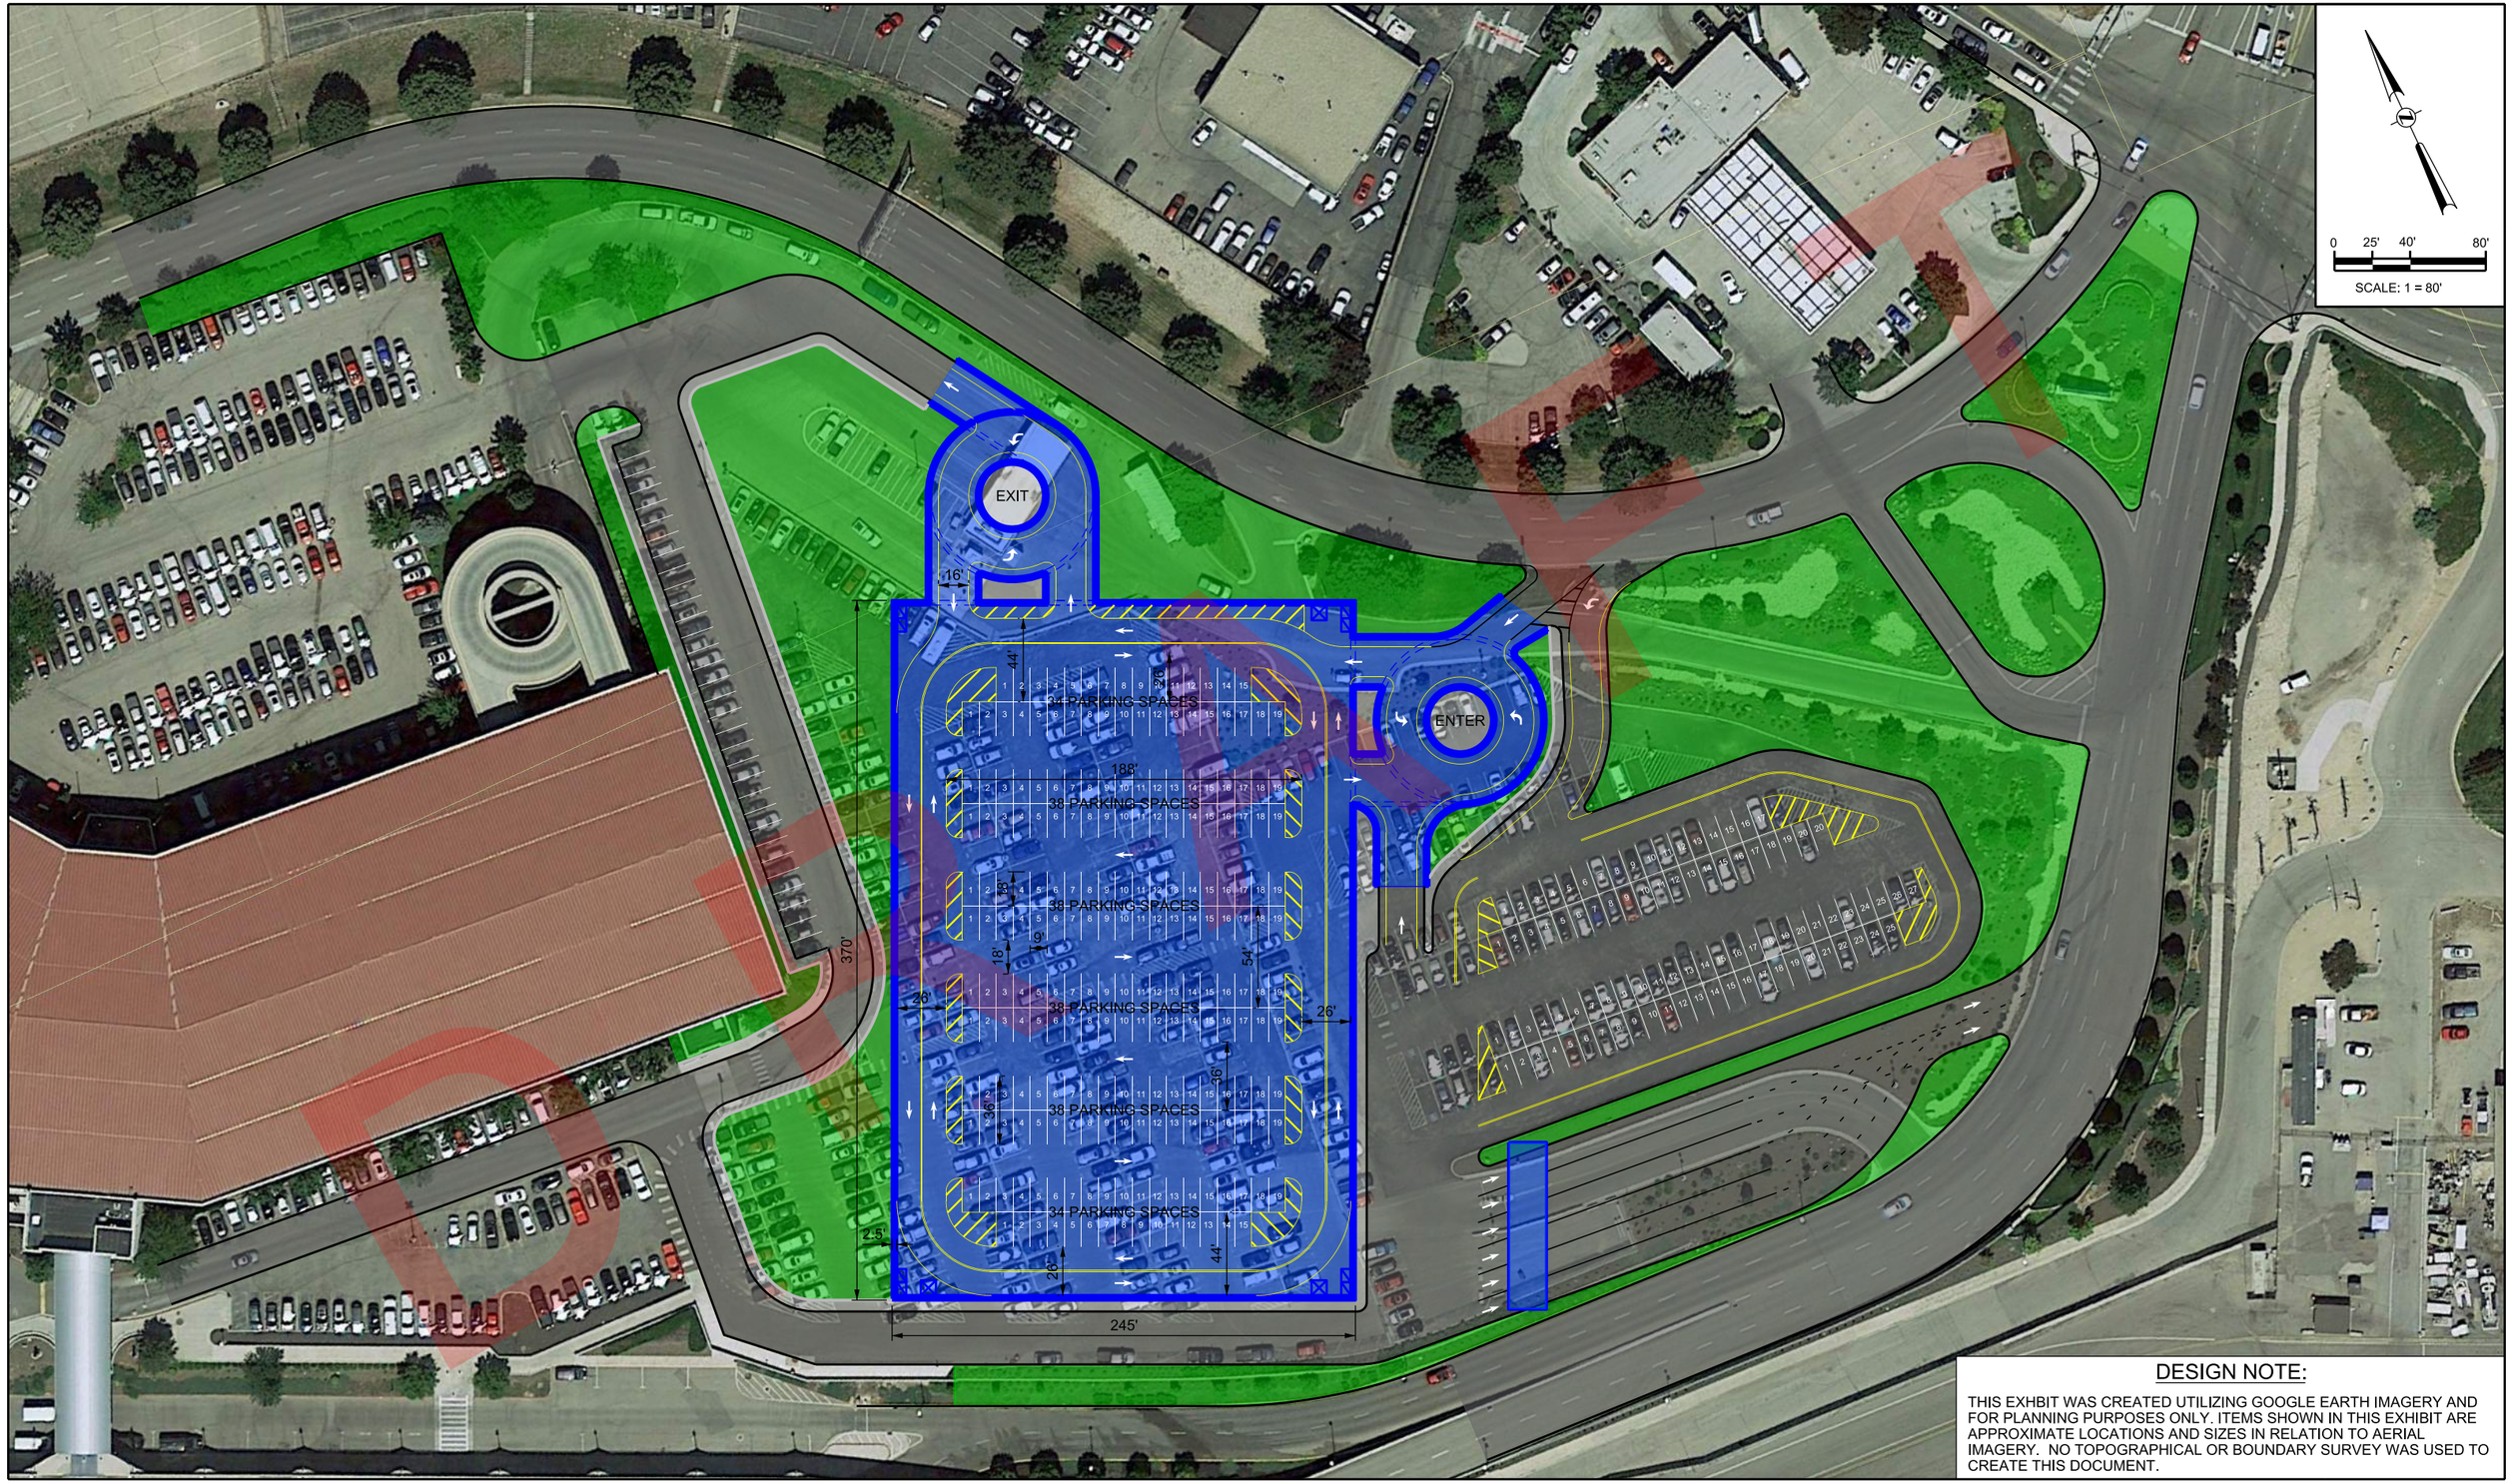

DESIGN NOTE:

THIS EXHBIT WAS CREATED UTILIZING GOOGLE EARTH IMAGERY AND FOR PLANNING PURPOSES ONLY. ITEMS SHOWN IN THIS EXHIBIT ARE APPROXIMATE LOCATIONS AND SIZES IN RELATION TO AERIAL IMAGERY. NO TOPOGRAPHICAL OR BOUNDARY SURVEY WAS USED TO CREATE THIS DOCUMENT.

Boise Airport

BOISE AIRPORT EAST PUBLIC GARAGE

OPTION 2 REVISION 1: NORTH|SOUTH

RS&H